THIS DRAWING IS UNPUBLISHED. RELEASED FOR PUBLICATION
© COPYRIGHT ALL RIGHTS RESERVED.

LOC	DIST
J	-

REVISIONS

P	LTR	DESCRIPTION	DATE	DWN	APVD
	D3	ADDED 1--0 ECR-10-014178	06JUL10	TS	KB
	D4	REVISED ECR-10-016582	12AUG10	AY	HY
	D5	ADDED 1--3 ECR-12-001679	27JAN2012	TS	KB

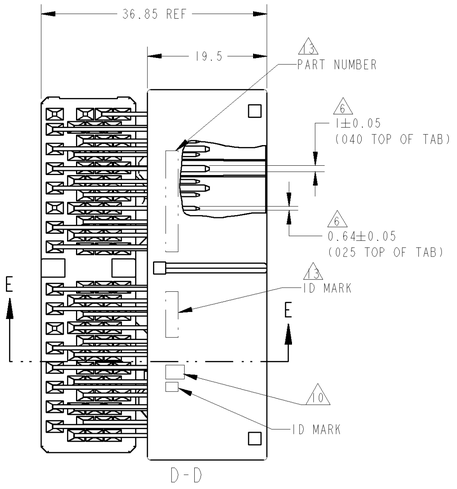

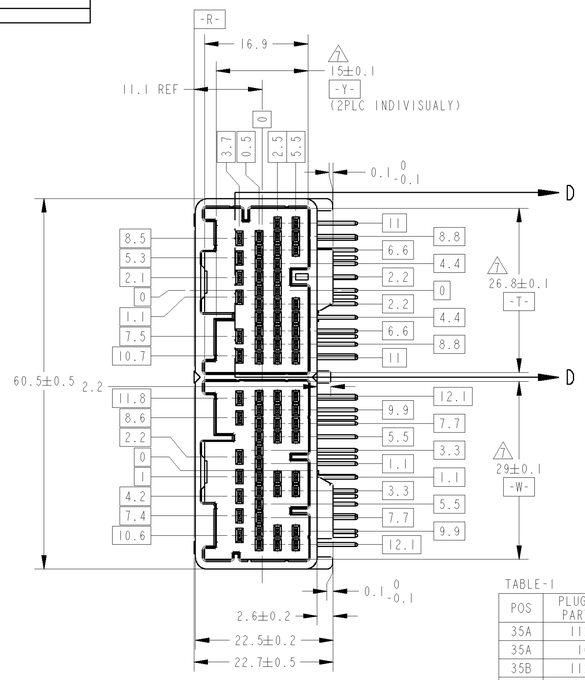

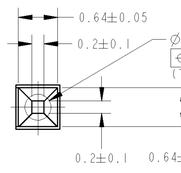

DETAIL C
SCALE 20:1

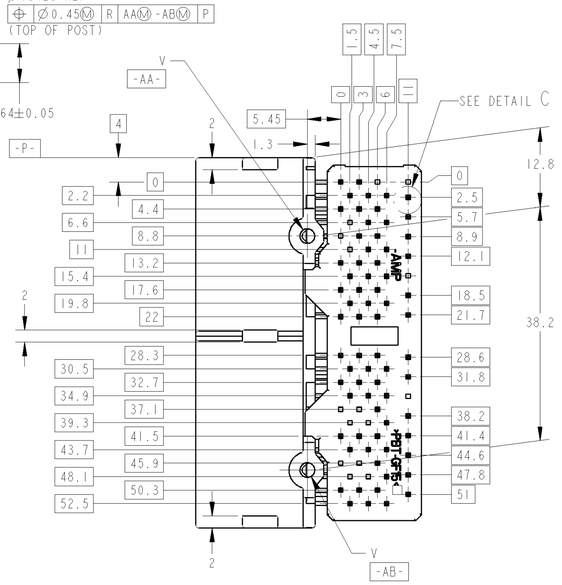

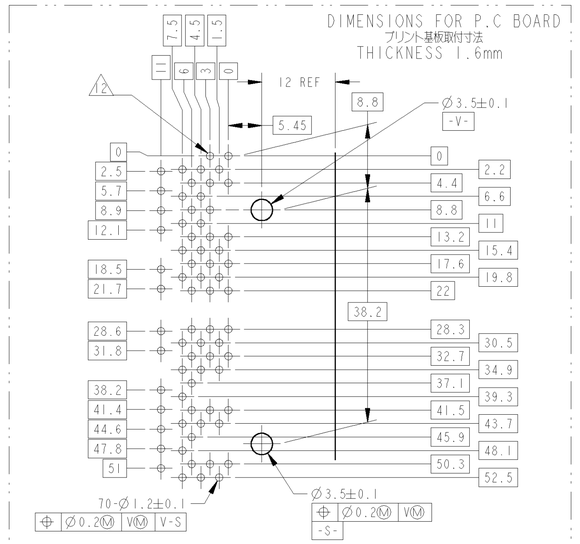

TABLE-1

POS	PLUG HOUSING PART NUMBER
35A	1123338-1
35A	1674558
35B	1123340-1
35B	1674928

TABLE-3

プリント基板板厚(mm) THICKNESS OF PCB(mm)	1.2	1.6
固定用ねじ首下長さ(mm) NOMINAL LENGTH OF SCREW(mm)	5	6

1 .PART NO OF PLUG HOUSINGS TO BE MATED : SEE TABLE -1
2 .CIRCUIT NUMBERS : SEE FIG.1
3 .POWER CIRCUITS : CIRCLED NUMBER 13 POSITIONS, SEE FIG 1
4 .RECOMMENDED SCREW : PAN-HEADED, TYPE 2 TAPPING SCREW,NOMINAL DIAMETER 3mm LENGTH SEE TABLE-3 (JIS B1115, B1122).
5 .FASTENING TORQUE FOR SCREW: 0.392N·m REF (FOR REFERENCE)
6 . ⌖ 0.3Ⓜ Z YⓂ DTMⓂ
TERTIRY DATUM; -W- , -T- OF EACH BLOCK.
1 .MEASURED AT 7.5mm FROM -Z-
8 .INSTRUCTION SHEET NO :411-5932
9 .APPLIED TERMINAL : SEE TABLE -2
10 .IDENTIFICATION MARK FOR THE CONTACT FINISH;SEE TABLE

1 、嵌合相手ハウジング型番 : TABLE -1参照
2 、回路番号:FIG.1 参照
3 、パワー回路:囲み数字13箇所 FIG 1 参照
4 、推奨取付ねじ:JIS B1115、B1122タッピングねじ、なべ2種、呼び径3、長さ TABLE-3参照
5 、ねじ締付トルク:0.392N·m REF(参考値)
6 . ⌖ 0.3Ⓜ Z YⓂ DTMⓂ 包む、
3次DTMについては、-W- , -T- を各々のブロック毎に適用すること
1 ~~-Z- より7.5mmの位置で測定~~
8 ~~、取扱説明書 NO :411-5932~~
9 ~~、適用端子 : TABLE -2 参照~~
10 、コンタクト仕上識別記号;表参照
1 、ピン抜きアイテム、図番号はFIG.1参照
2 、型番1473193-3のみのプリント基板取付け基準穴位置とする。
3 、ID MARK, PART NUMBERを表示。

1 .SEE FIG.1 FOR AVAILABLE CIRCUIT.
2 .BASIC DIMENSION FOR P.C BOARD HOLE OF PN 1473193-3 ONLY.
3 .ID MARK, PART NUMBER INDICATED.

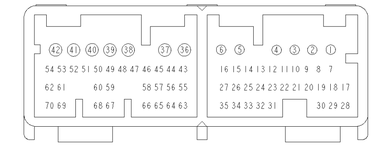

2 3 FIG.1 端子構成

ENGAGEMENT VIEW
嵌合図

E-E

	WEIGHT (g)	V	MARKING マーキング	PAKING STYLE 梱包形態 OUTER 外装	PAKING STYLE 梱包形態 INNER 内装	CIRCUIT No. 回路番号	CONTACT FINISH コンタクト仕上 SOLDERING SIDE 半田付け部	CONTACT FINISH コンタクト仕上 CONTACT SIDE 接触部側	GOLD PLATED CIRCUIT NO 金めっき回路番号 040 TAB	GOLD PLATED CIRCUIT NO 金めっき回路番号 025 TAB	COLOR 色 TINE PLATE	COLOR 色 HOUSING	HOUSING MATERIAL	PART NUMBER 製品型番
	22.9	Ø2.4	6 1	PAPER BOX ダンボール箱	PLASTIC TUBE プラスチックチューブ	1~70	SELECTIVE-TIN (MATTE)	SELECTIVE GOLD X 35	-	17~35 55~70	NATURAL	NATURAL	PBT	1-1473193-3
								SELECTIVE-TIN × 35 (BRIGHT)	-	-				
	20.9	Ø2.63	8 1 3	PLASTIC BOX 通い箱	PLASTIC TUBE プラスチックチューブ	1~70	SELECTIVE-TIN (MATTE)	SELECTIVE GOLD X 11	-	7,9,11,13,15,44 46,48,50,52,54	BLACK	BLACK	SPS	1-1473193-0
								SELECTIVE-TIN × 59 (BRIGHT)	-	-				
OBSOLETE	~~20.0~~	~~Ø2.4~~	~~7~~	~~PLASTIC BOX 通い箱~~	~~PLASTIC TUBE プラスチックチューブ~~	~~1~27 36~62~~	~~SELECTIVE-TIN (MATTE)~~	~~SELECTIVE-TIN × 54 (BRIGHT)~~	~~-~~	~~-~~	~~NATURAL~~	~~NATURAL~~	~~PBT~~	~~1473193-9~~ 1
	22.9	Ø2.4	6 1	PLASTIC BOX 通い箱	PLASTIC TUBE プラスチックチューブ	1~70	SELECTIVE-TIN (MATTE)	SELECTIVE GOLD X 35	-	17~35 55~70	NATURAL	NATURAL	PBT	6473193-1
								SELECTIVE-TIN × 35 (BRIGHT)	-	-				
	22.9	Ø2.4	6 1 3	PAPER BOX ダンボール箱	PLASTIC TUBE プラスチックチューブ	-	SELECTIVE-TIN (MATTE)	SELECTIVE GOLD	1~6 36~42	7~35 43~70	NATURAL	NATURAL	PBT	1473193-8
	20.9	Ø2.63	5 1 3	PAPER BOX ダンボール箱	PLASTIC TUBE プラスチックチューブ	1~70	SELECTIVE-TIN (MATTE)	SELECTIVE-TIN × 70 (BRIGHT)	-	-	BLACK	NATURAL	SPS	1473193-7
	20.9	Ø2.63	5 1 3	PLASTIC BOX 通い箱	PLASTIC TUBE プラスチックチューブ	1~70	SELECTIVE-TIN (MATTE)	SELECTIVE-TIN × 70 (BRIGHT)	-	-	BLACK	NATURAL	SPS	1473193-6
	20.9	Ø2.63	4 1 3	PAPER BOX ダンボール箱	PLASTIC TUBE プラスチックチューブ	1~70	SELECTIVE-TIN (MATTE)	SELECTIVE GOLD X 35	-	17~35 55~70	BLACK	NATURAL	SPS	1473193-5
								SELECTIVE-TIN × 35 (BRIGHT)	-	-				
	20.9	Ø2.63	4 1 3	PLASTIC BOX 通い箱	PLASTIC TUBE プラスチックチューブ	1~70	SELECTIVE-TIN (MATTE)	SELECTIVE GOLD X 35	-	17~35 55~70	BLACK	NATURAL	SPS	1473193-4
								SELECTIVE-TIN × 35 (BRIGHT)	-	-				
	22.0	Ø2.4	3 1	PLASTIC BOX 通い箱	PLASTIC TUBE プラスチックチューブ	1~27 36~62	SELECTIVE-TIN (MATTE)	SELECTIVE-TIN × 54 (BRIGHT)	-	-	NATURAL	NATURAL	PBT	1 1473193-3 2
OBSOLETE	~~22.9~~	~~Ø2.4~~	~~2~~	~~PAPER BOX ダンボール箱~~	~~PLASTIC TUBE プラスチックチューブ~~	~~1~70~~	~~SELECTIVE TIN~~	~~PRE-TIN~~	~~-~~	~~-~~	~~NATURAL~~	~~NATURAL~~	~~PBT~~	~~1473193-2~~
OBSOLETE	~~22.9~~	~~Ø2.4~~	~~1~~	~~PLASTIC BOX 通い箱~~	~~PLASTIC TUBE プラスチックチューブ~~	~~1~70~~	~~TIN-LEAD~~	~~SELECTIVE GOLD X 35~~	~~-~~	~~17~35 55~70~~	~~NATURAL~~	~~NATURAL~~	~~PBT~~	~~1473193-1~~
							SELECTIVE-TIN	PRE-TIN X 35	-	-				

THIS DRAWING IS A CONTROLLED DOCUMENT.

DIMENSIONS: 寸法 : 単位 mm

TOLERANCES UNLESS OTHERWISE SPECIFIED: 一般公差 = ±0.3

0 PLC	1
1 PLC	10.5
2 PLC	10.13
3 PLC	10.013
4 PLC	10.0001
ANGLES	±3°.00'

MATERIAL 材料 CONTACT:BRASS HOUSING:SEE TABLE TINE PLATE:PBT

FINISH 仕上 SEE TABLE

DWN	S.AMEMIYA 25JAN01
CHK	N.SAI 25JAN01
APVD	N.SAI 25JAN01
PRODUCT SPEC 製品規格	108-5674
APPLICATION SPEC 取付適用規格	114-5217,5250
WEIGHT	SEE TABLE
CUSTOMER DRAWING	

TE Connectivity

NAME 名称 025/040 SERIES CONNECTOR 70 POSITION CAP HOUSING ASSEMBLY

SIZE	CAGE CODE	DRAWING NO 番図	RESTRICTED TO
A1		C-1473193	-

SCALE 尺度 2:1 SHEET 1 OF 1 REV D5